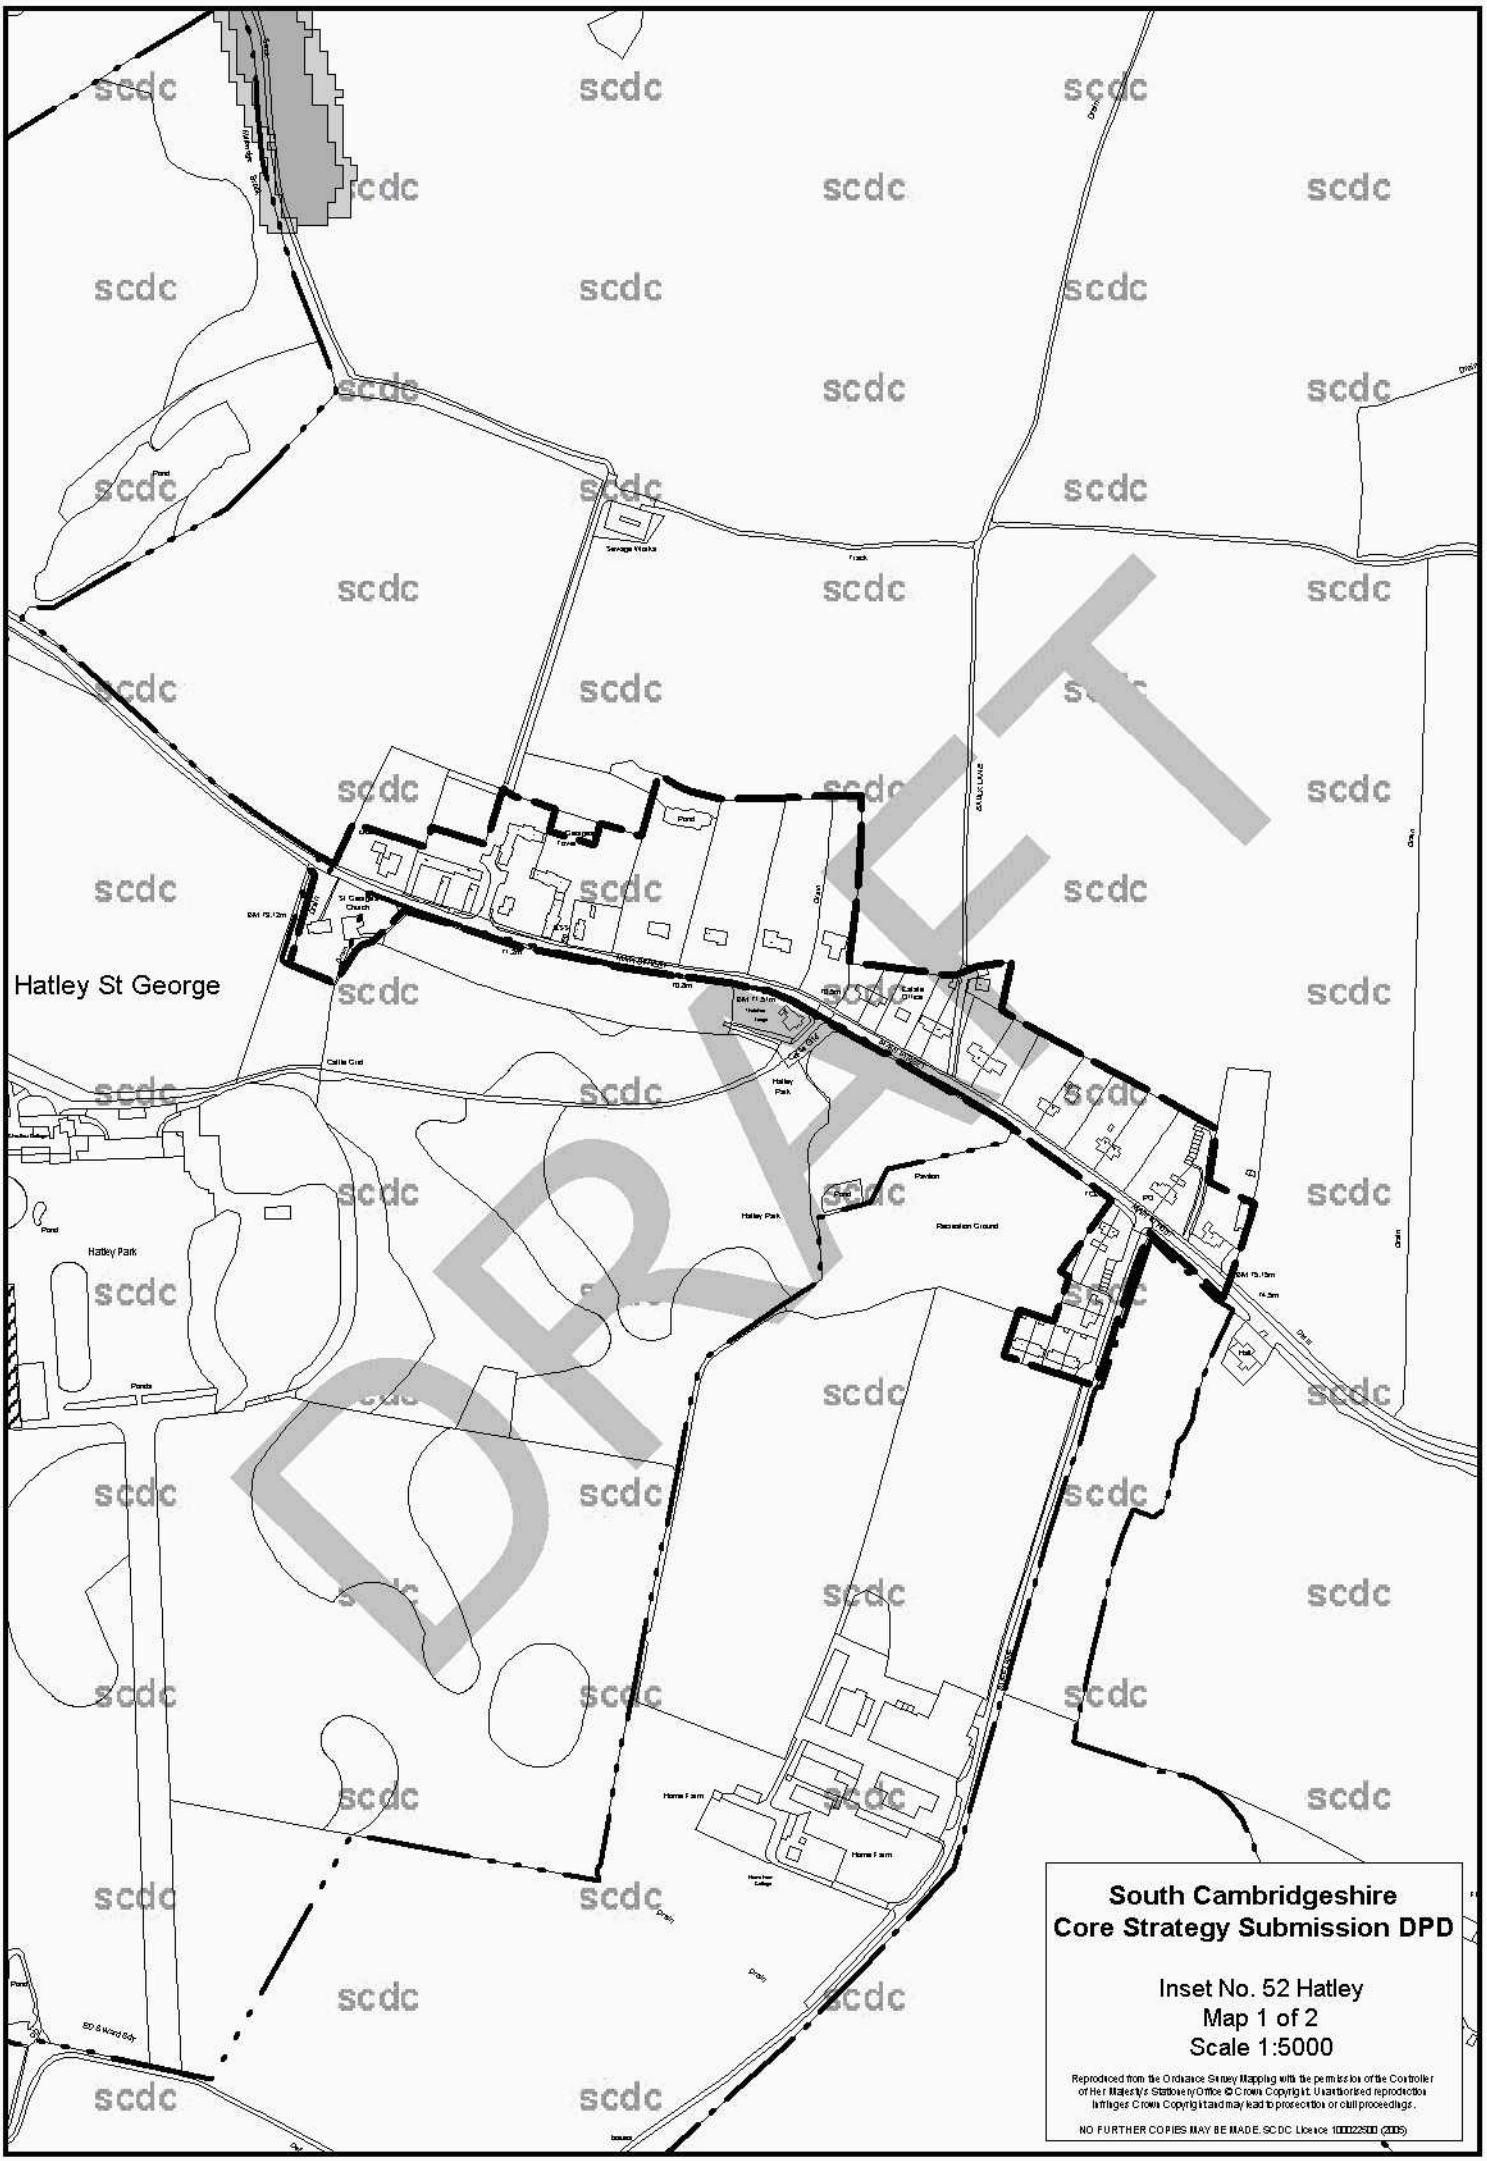
Hatley St George
Hatley Park
Recreation Ground
Pavilion
Home Farm
Sewage Works
Track
Pond
Drain
DRAFT
South Cambridgeshire
Core Strategy Submission DPD
Inset No. 52 Hatley
Map 1 of 2
Scale 1:5000
Reproduced from the Ordnance Survey Mapping with the permission of the Controller of Her Majesty's Stationery Office © Crown Copyright. Unauthorised reproduction infringes Crown Copyright and may lead to prosecution or civil proceedings.
NO FURTHER COPIES MAY BE MADE. SCDC Licence 100022500 (2005)

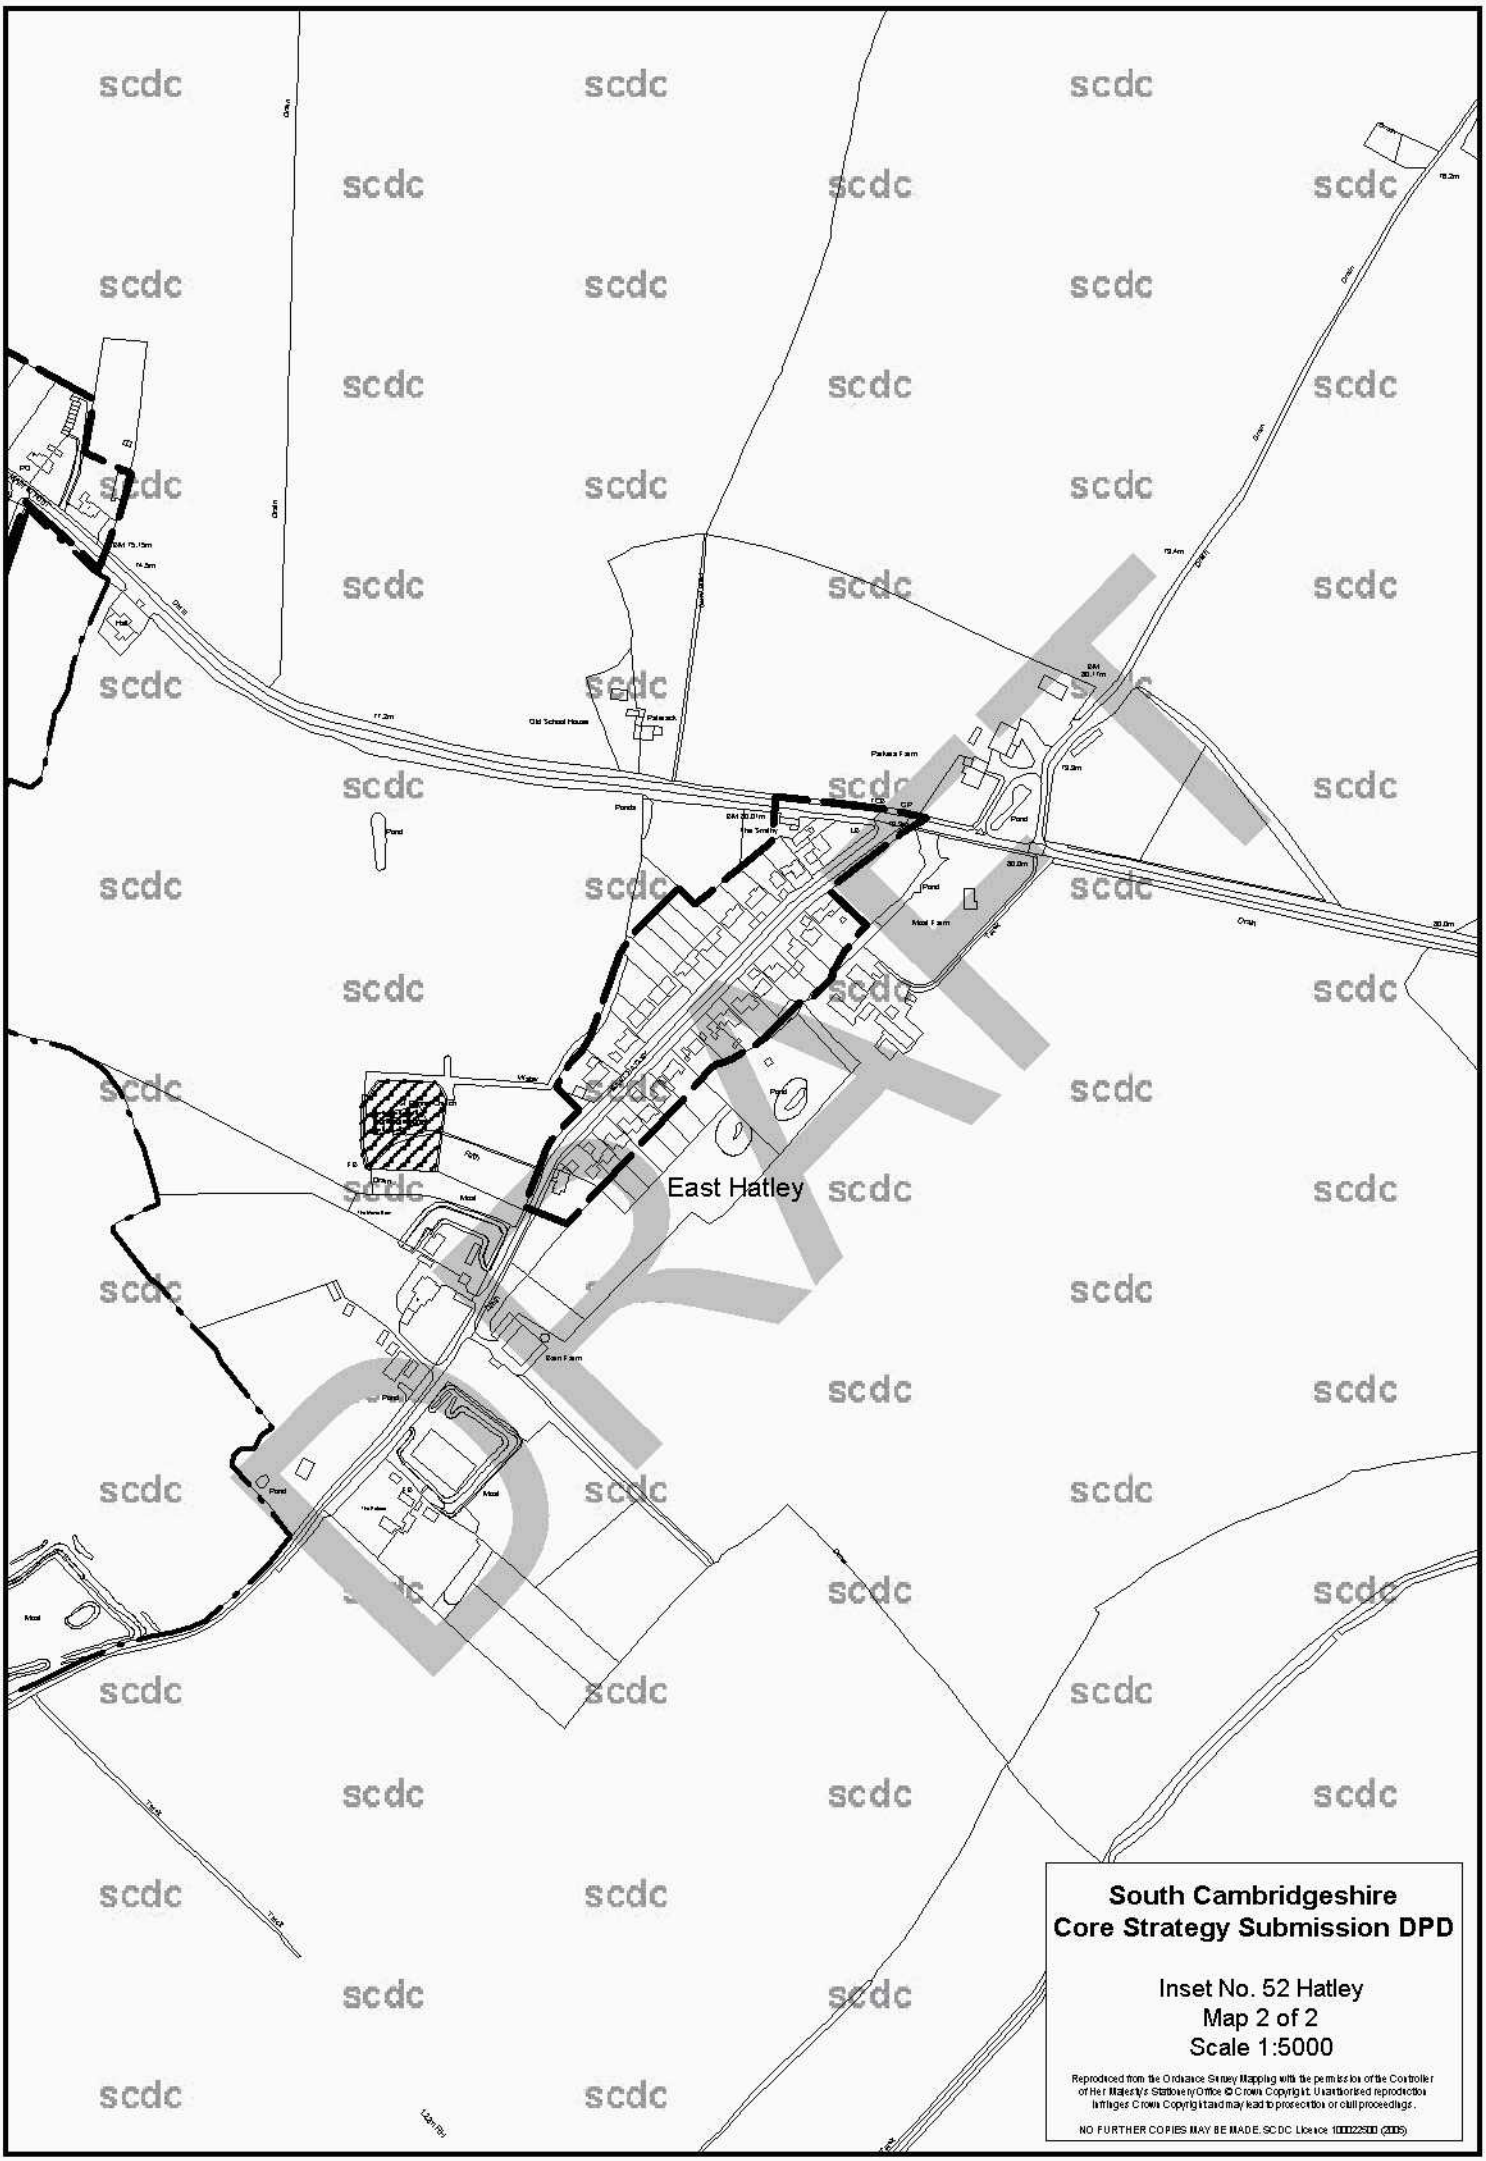

South Cambridgeshire
Core Strategy Submission DPD

Inset No. 52 Hatley
Map 2 of 2
Scale 1:5000

Reproduced from the Ordnance Survey Mapping with the permission of the Controller of Her Majesty's Stationery Office © Crown Copyright. Unauthorised reproduction infringes Crown Copyright and may lead to prosecution or civil proceedings.

NO FURTHER COPIES MAY BE MADE. SCDC Licence 100022500 (2005)