APPENDIX C

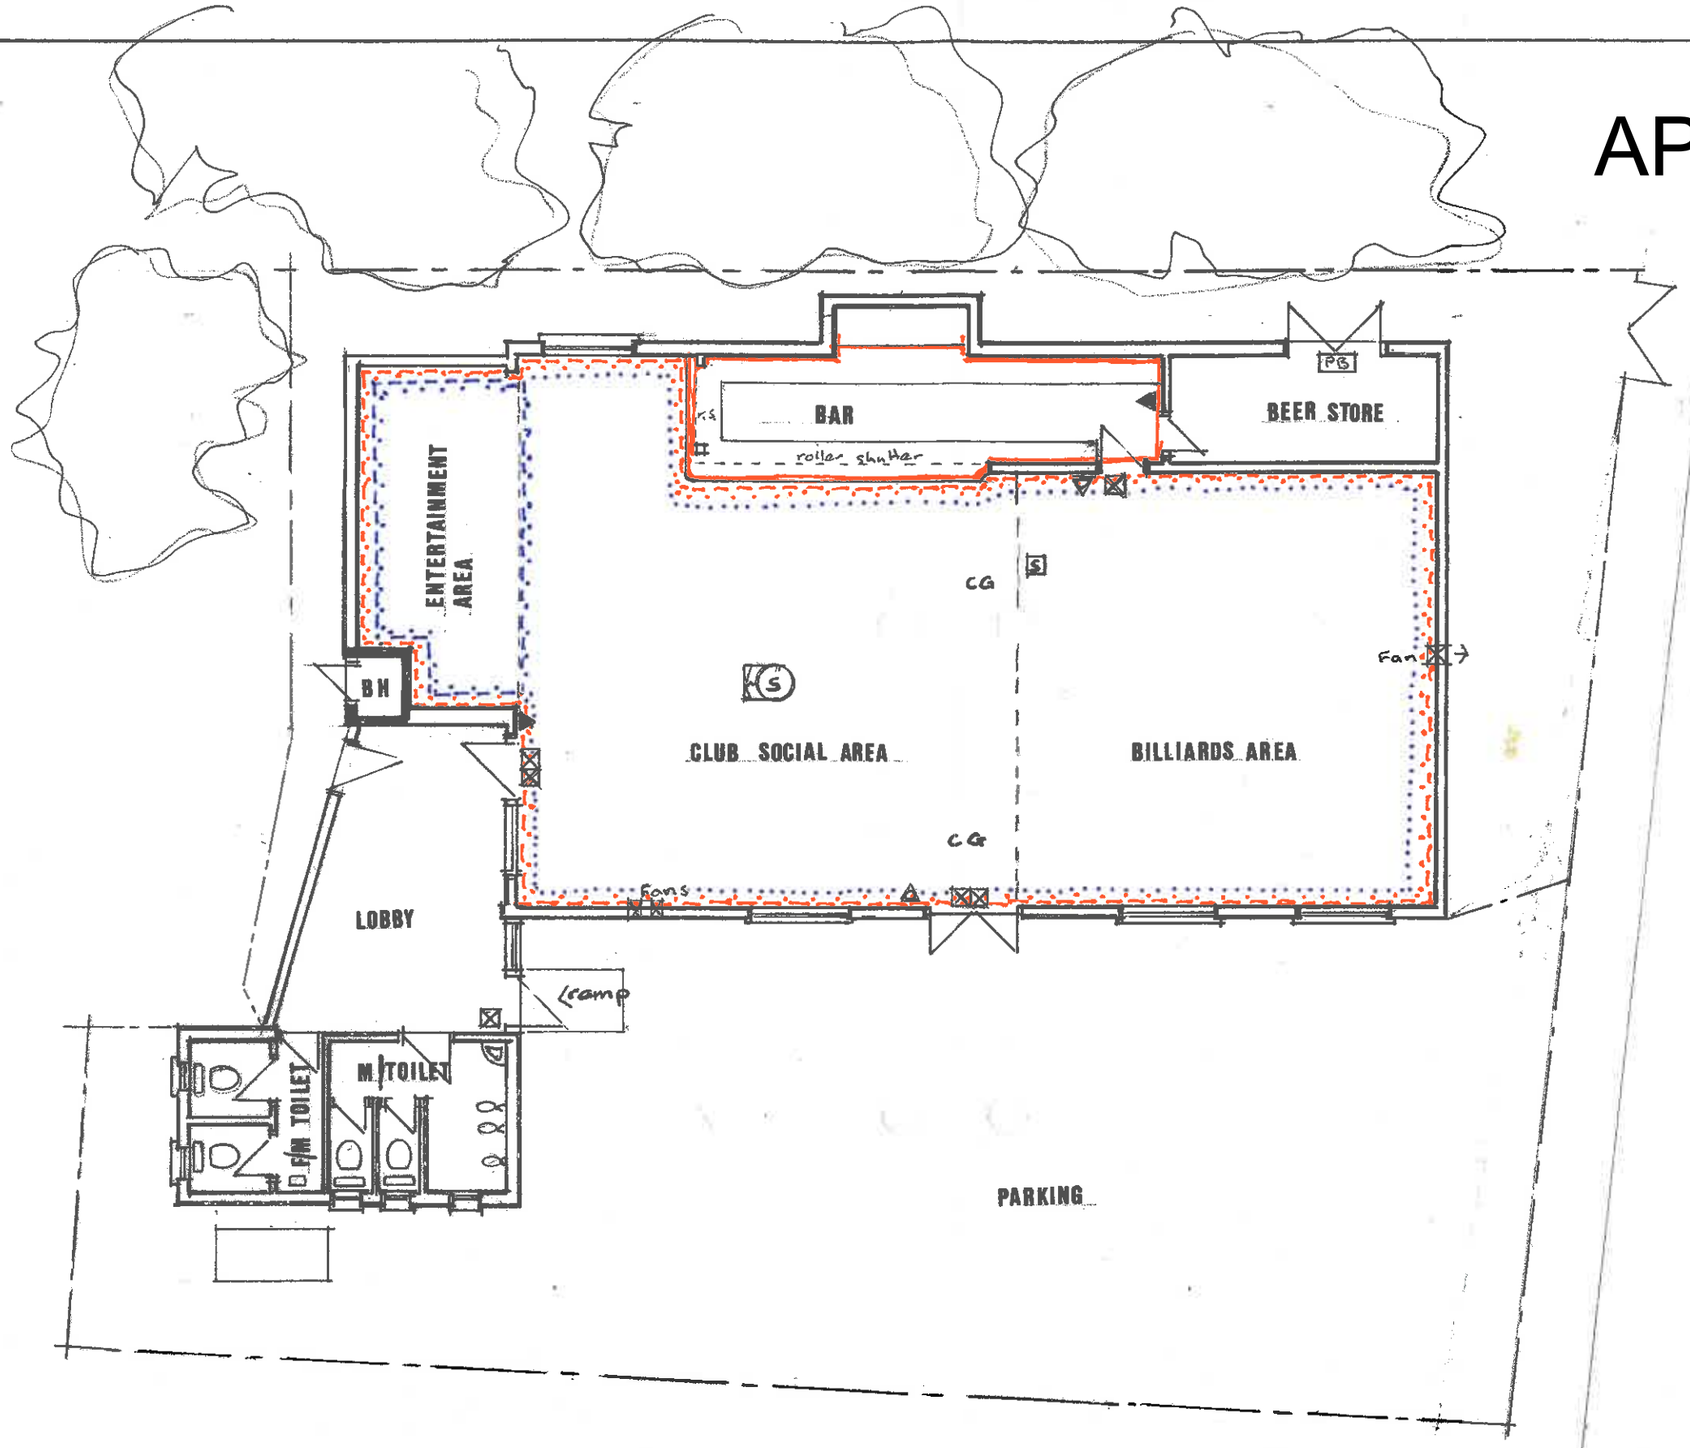

LEGAND

- carbon dioxide extinguisher
- fire extinguisher 2A & 13A
- exit signs
- PB push bar emergency
- S smoke alarm
- CG clear gangway
- S smoke extract
- sale & supply of alcohol
- consumption of alcohol
- Live music
- recorded music

WHITTLESFORD SOCIAL CLUB LTD
14 HIGH STREET WHITTLESFORD

FLOOR PLAN

SCALE 1:100 21/07/05